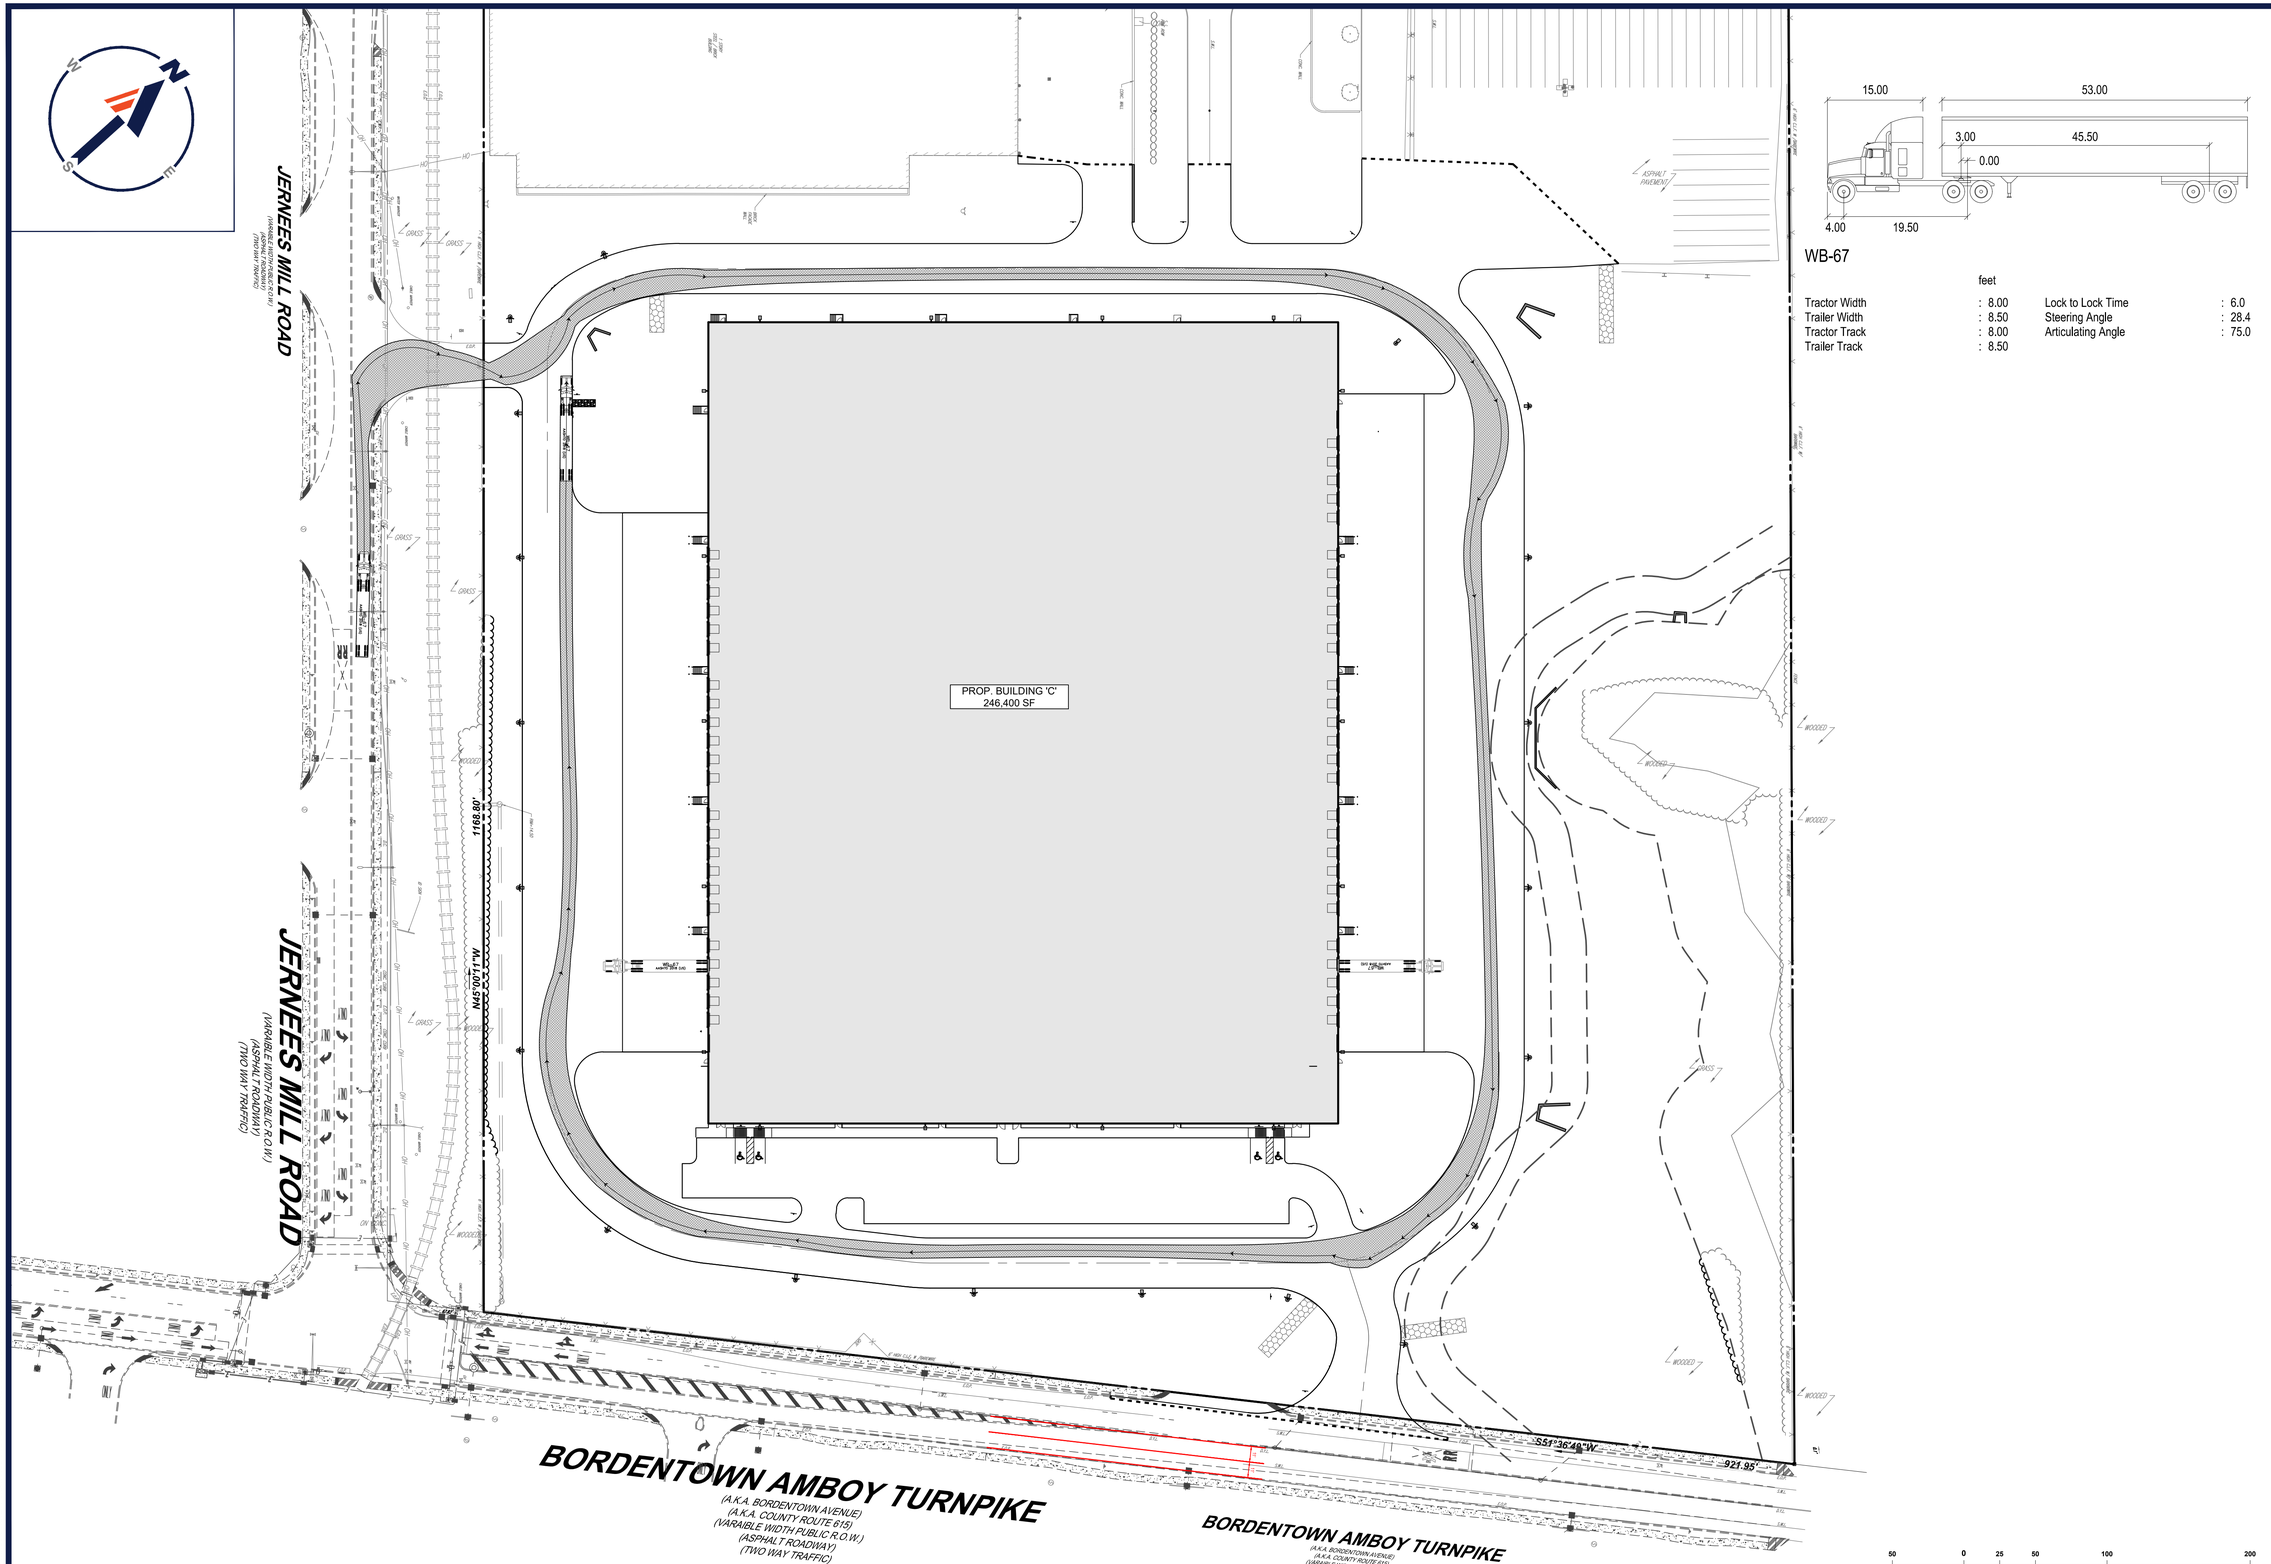

WB-67

feet

Tractor Width	: 8.00	Lock to Lock Time	: 6.0
Trailer Width	: 8.50	Steering Angle	: 28.4
Tractor Track	: 8.00	Articulating Angle	: 75.0
Trailer Track	: 8.50		

BOHLER
SITE CIVIL AND CONSULTING ENGINEERING
LAND SURVEYING
PROGRAM MANAGEMENT
LANDSCAPE ARCHITECTURE
SUSTAINABLE DESIGN
PERMITTING SERVICES
TRANSPORTATION SERVICES

THE INFORMATION, DESIGN AND CONTENT OF THIS PLAN ARE COPYRIGHT AND SHALL NOT BE ALTERED OR USED FOR ANY PURPOSE WITHOUT PRIOR WRITTEN AUTHORIZATION FROM BOHLER. ONLY APPROVED, SIGNED AND SEALED PLANS SHALL BE UTILIZED FOR CONSTRUCTION PURPOSES.

REVISIONS

REV	DATE	COMMENT	DRAWN BY / CHECKED BY
1	02/05/2021	REV. PER BOROUGH COMMENTS	GBS / BE
2	04/07/2021	REV. PER COUNTY IMPROVEMENTS	GBS / BE
3	07/23/2021	REV. PER COUNTY & BOROUGH COMMENTS	RK / BE
4	10/18/2021	REV. PER CLIENT COMMENTS	MFS / BE

811 Know what's below. Call before you dig.
NEW JERSEY
YOU MUST CALL 811 BEFORE ANY EXCAVATION WHETHER IT'S ON PRIVATE OR PUBLIC LAND.
1-800-272-1000
www.nj1-call.org

ISSUED FOR MUNICIPAL & AGENCY REVIEW & APPROVAL

THIS DRAWING IS INTENDED FOR MUNICIPAL AND/OR AGENCY REVIEW AND APPROVAL. IT IS NOT INTENDED AS A CONSTRUCTION DOCUMENT UNLESS INDICATED OTHERWISE.

PROJECT No.:	JS190592
DRAWN BY:	MFS/GBS
CHECKED BY:	BE
DATE:	12/07/2020
CAD I.D.:	JS190592-TTP-4A

PROJECT:

PRELIMINARY & FINAL MAJOR SITE PLAN

FOR

BORDENTOWN PARK LLC

PROPOSED WAREHOUSE & SITE IMPROVEMENTS

TAX MAP: 4 | BLK: 14 | LOT: 1
4000 BORDENTOWN AVE
MIDDLESEX COUNTY
SAYREVILLE, NEW JERSEY

BOHLER
BOHLER ENGINEERING NJ, LLC
30 INDEPENDENCE BLVD., SUITE 200
WARREN, NJ 07059
Phone: (908) 668-8300
Fax: (908) 754-4401
www.BohlerEngineering.com
NJ CERT. OF AUTHORIZATION NO. 24GA28161700 & MH000122

R.L. STREKER
PROFESSIONAL ENGINEER
NEW JERSEY LICENSE No. 45344
NEW YORK LICENSE No. 079512

SHEET TITLE:

TRUCK CIRCULATION EXHIBIT

SHEET NUMBER:

EX-01

REVISION 4 - 10/18/2021

G:\2019\JS190592\DRAWINGS\CURRENT DRAWINGS\SITE PLAN PACKAGE\JS190592-TTP-4A—LAYOUT EX-01 TRK